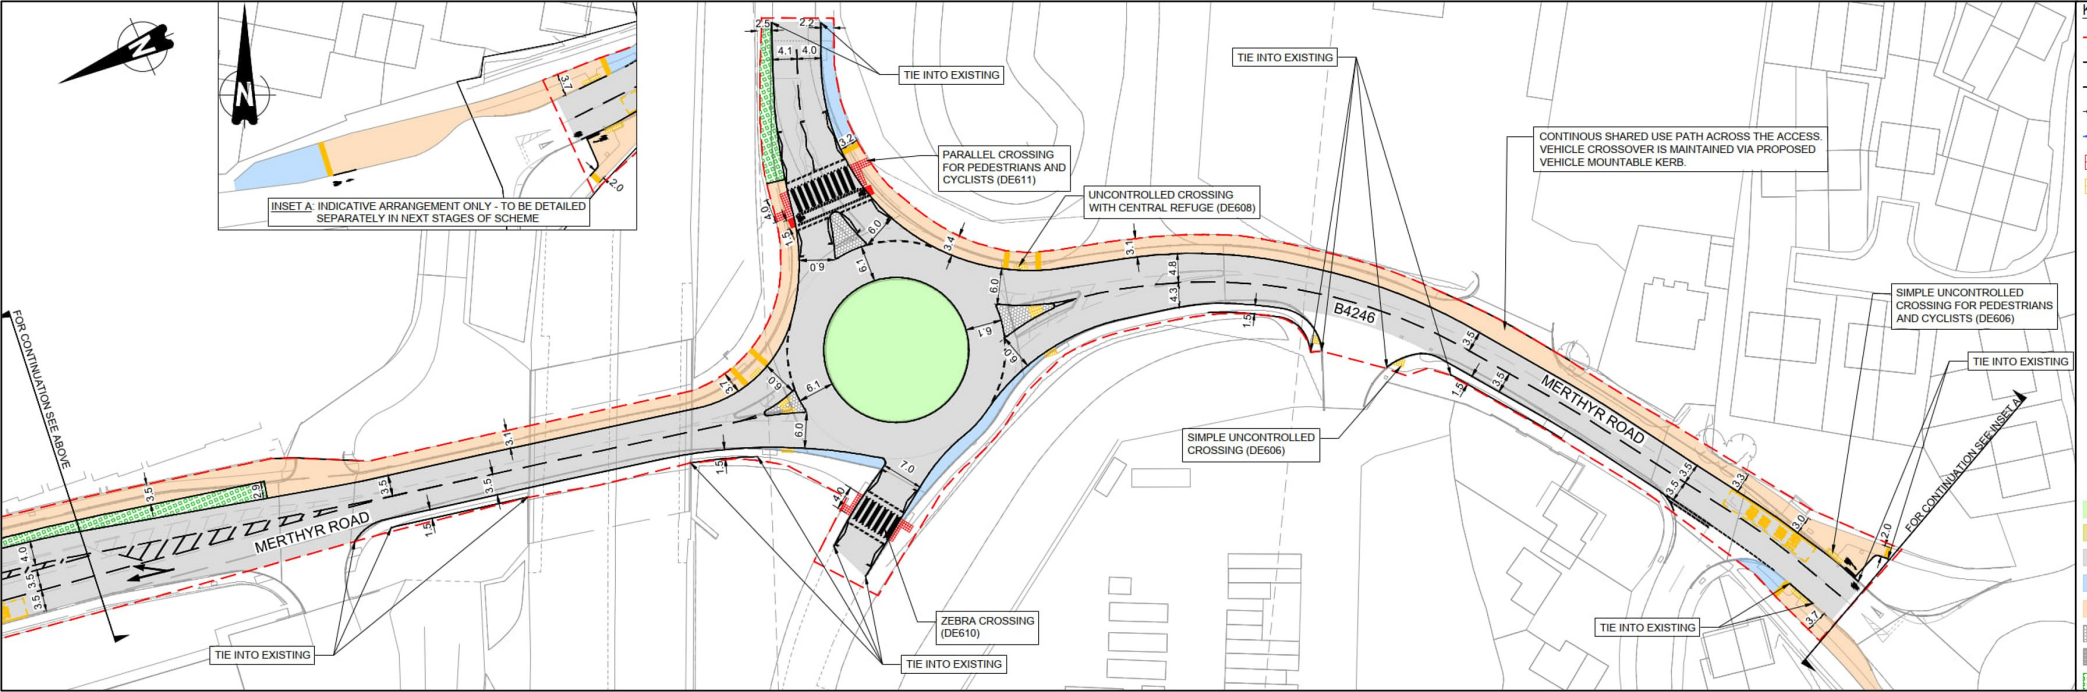

KEY:

- SITE BOUNDARY
- PROPOSED KERBLINE
- PROPOSED EDGING
- EXISTING FENCELINE TO BE REINSTATED
- PROPOSED GUARD RAILS
- PROPOSED TACTILE (RED)
- PROPOSED TACTILE (BUFF)
- PROPOSED WARNING CORDUROY
- PROPOSED CYCLE CORDUROY PAVING
- EXISTING SIGN POST
- EXISTING LIGHTING COLUMN
- RELOCATED TRAFFIC SIGN
- RELOCATED BOLLARD
- RELOCATED ILLUMINATED BOLLARDS
- PROPOSED TRAFFIC SIGN AND SIGN FACE
- PROPOSED BELISHA BEACON
- PROPOSED ENSIGN BOLLARDS
- PROPOSED LOCATION OF PUSH BUTTONS
- PROPOSED LOCATIONS OF TRAFFIC SIGNAL
- EXISTING CENTRAL ISLAND (VERGE)
- PROPOSED QUIET LANE
- PROPOSED CARRIAGEWAY
- PROPOSED FOOTWAY
- PROPOSED SHARED USE PATH
- SPLITTER ISLAND
- PROPOSED PARKING BAY
- PROPOSED DRAINAGE FEATURE