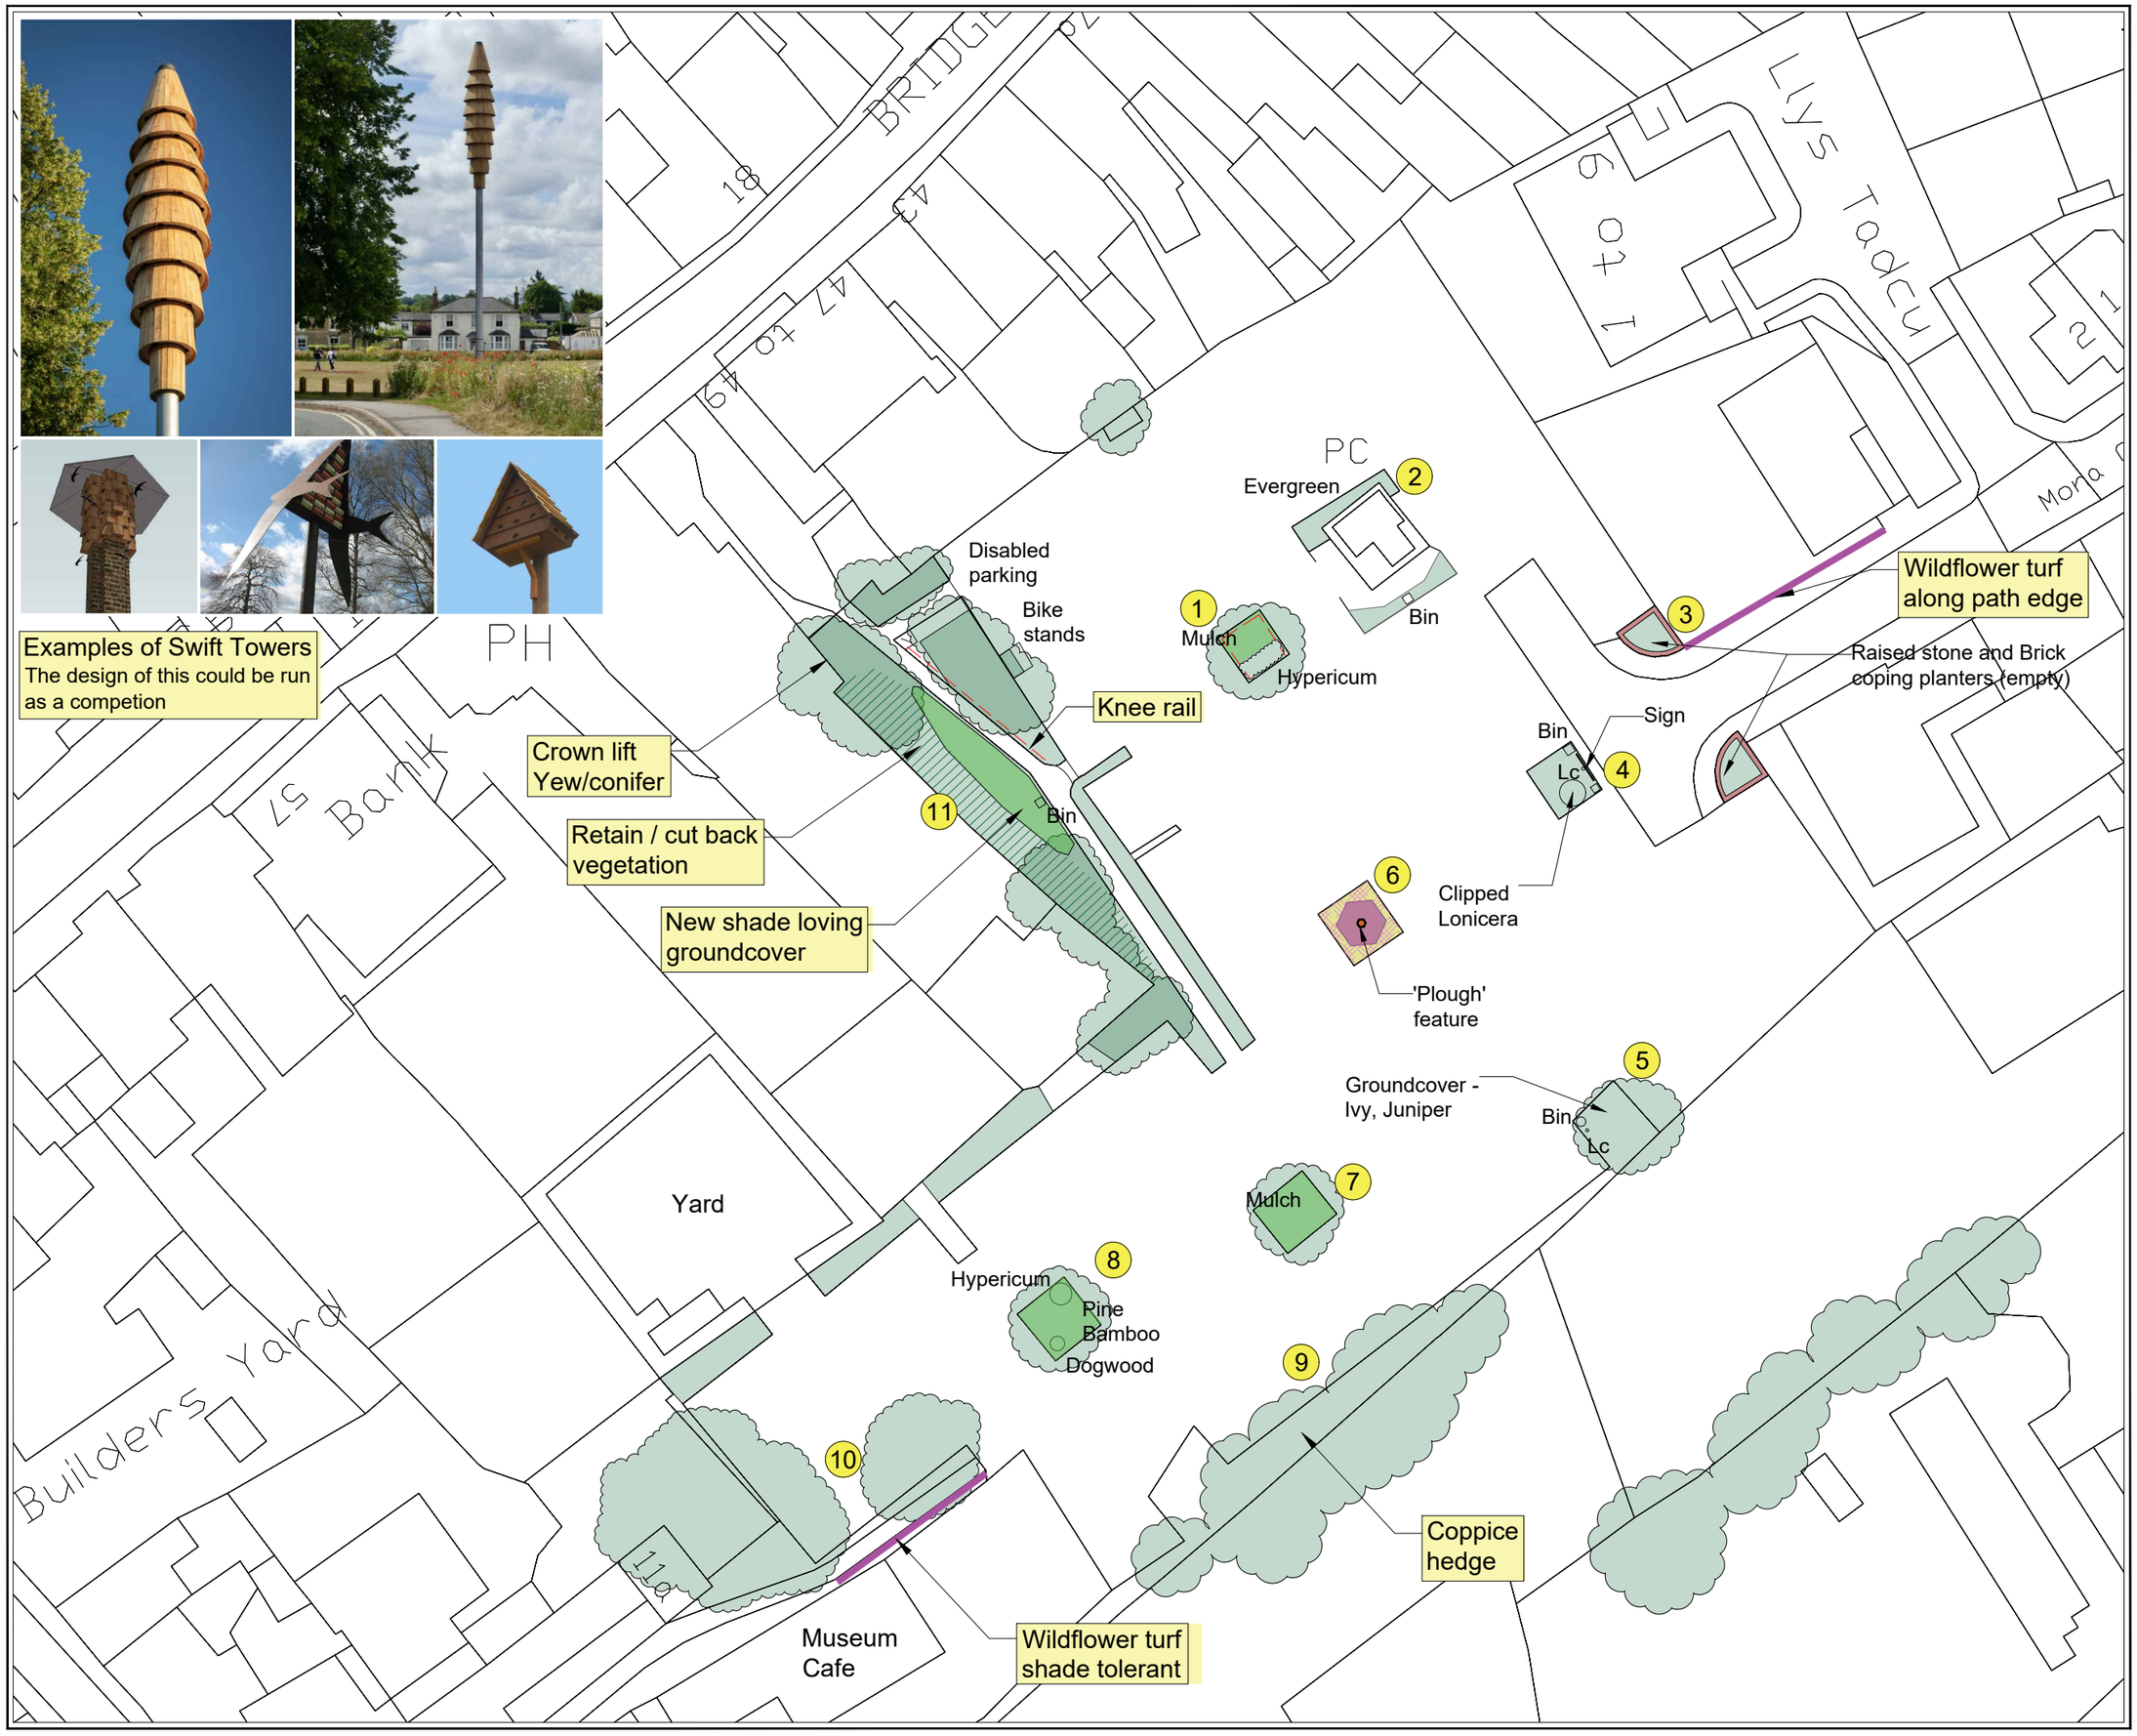

Notes:

KEY:

- Existing vegetation
- New trees
- New native hedge
- New native shrubs
- Tidy mown grass
- Manage existing sward
- New wildflower areas
- New areas of wildflower turf
- New scrapes for biodiversity
- Bulbs
- New habitat piles
- Pedestrian routes
- Refer proposal notes

Rev: Date:

HAIRE LANDSCAPE CONSULTANTS

UPPER BRECHFA LLANDEFALLE
BRECON POWYS LD3 0NG
Tel. 07714 961358
Email: mike@hairelandscapeconsultants.co.uk
Website: hairelandscapeconsultants.co.uk

Client: Monmouthshire County Council

Project name: Green Corridor Habitat Enhancement Projects: Gwent Green Grid

Drawing title: Usk: Maryport St North - Toilet, Car Park Edges

Scale	Date	Drawn by	Ckd by
1:500@A3	May '24	KH	-

Drawing no. 742.05 Rev. -